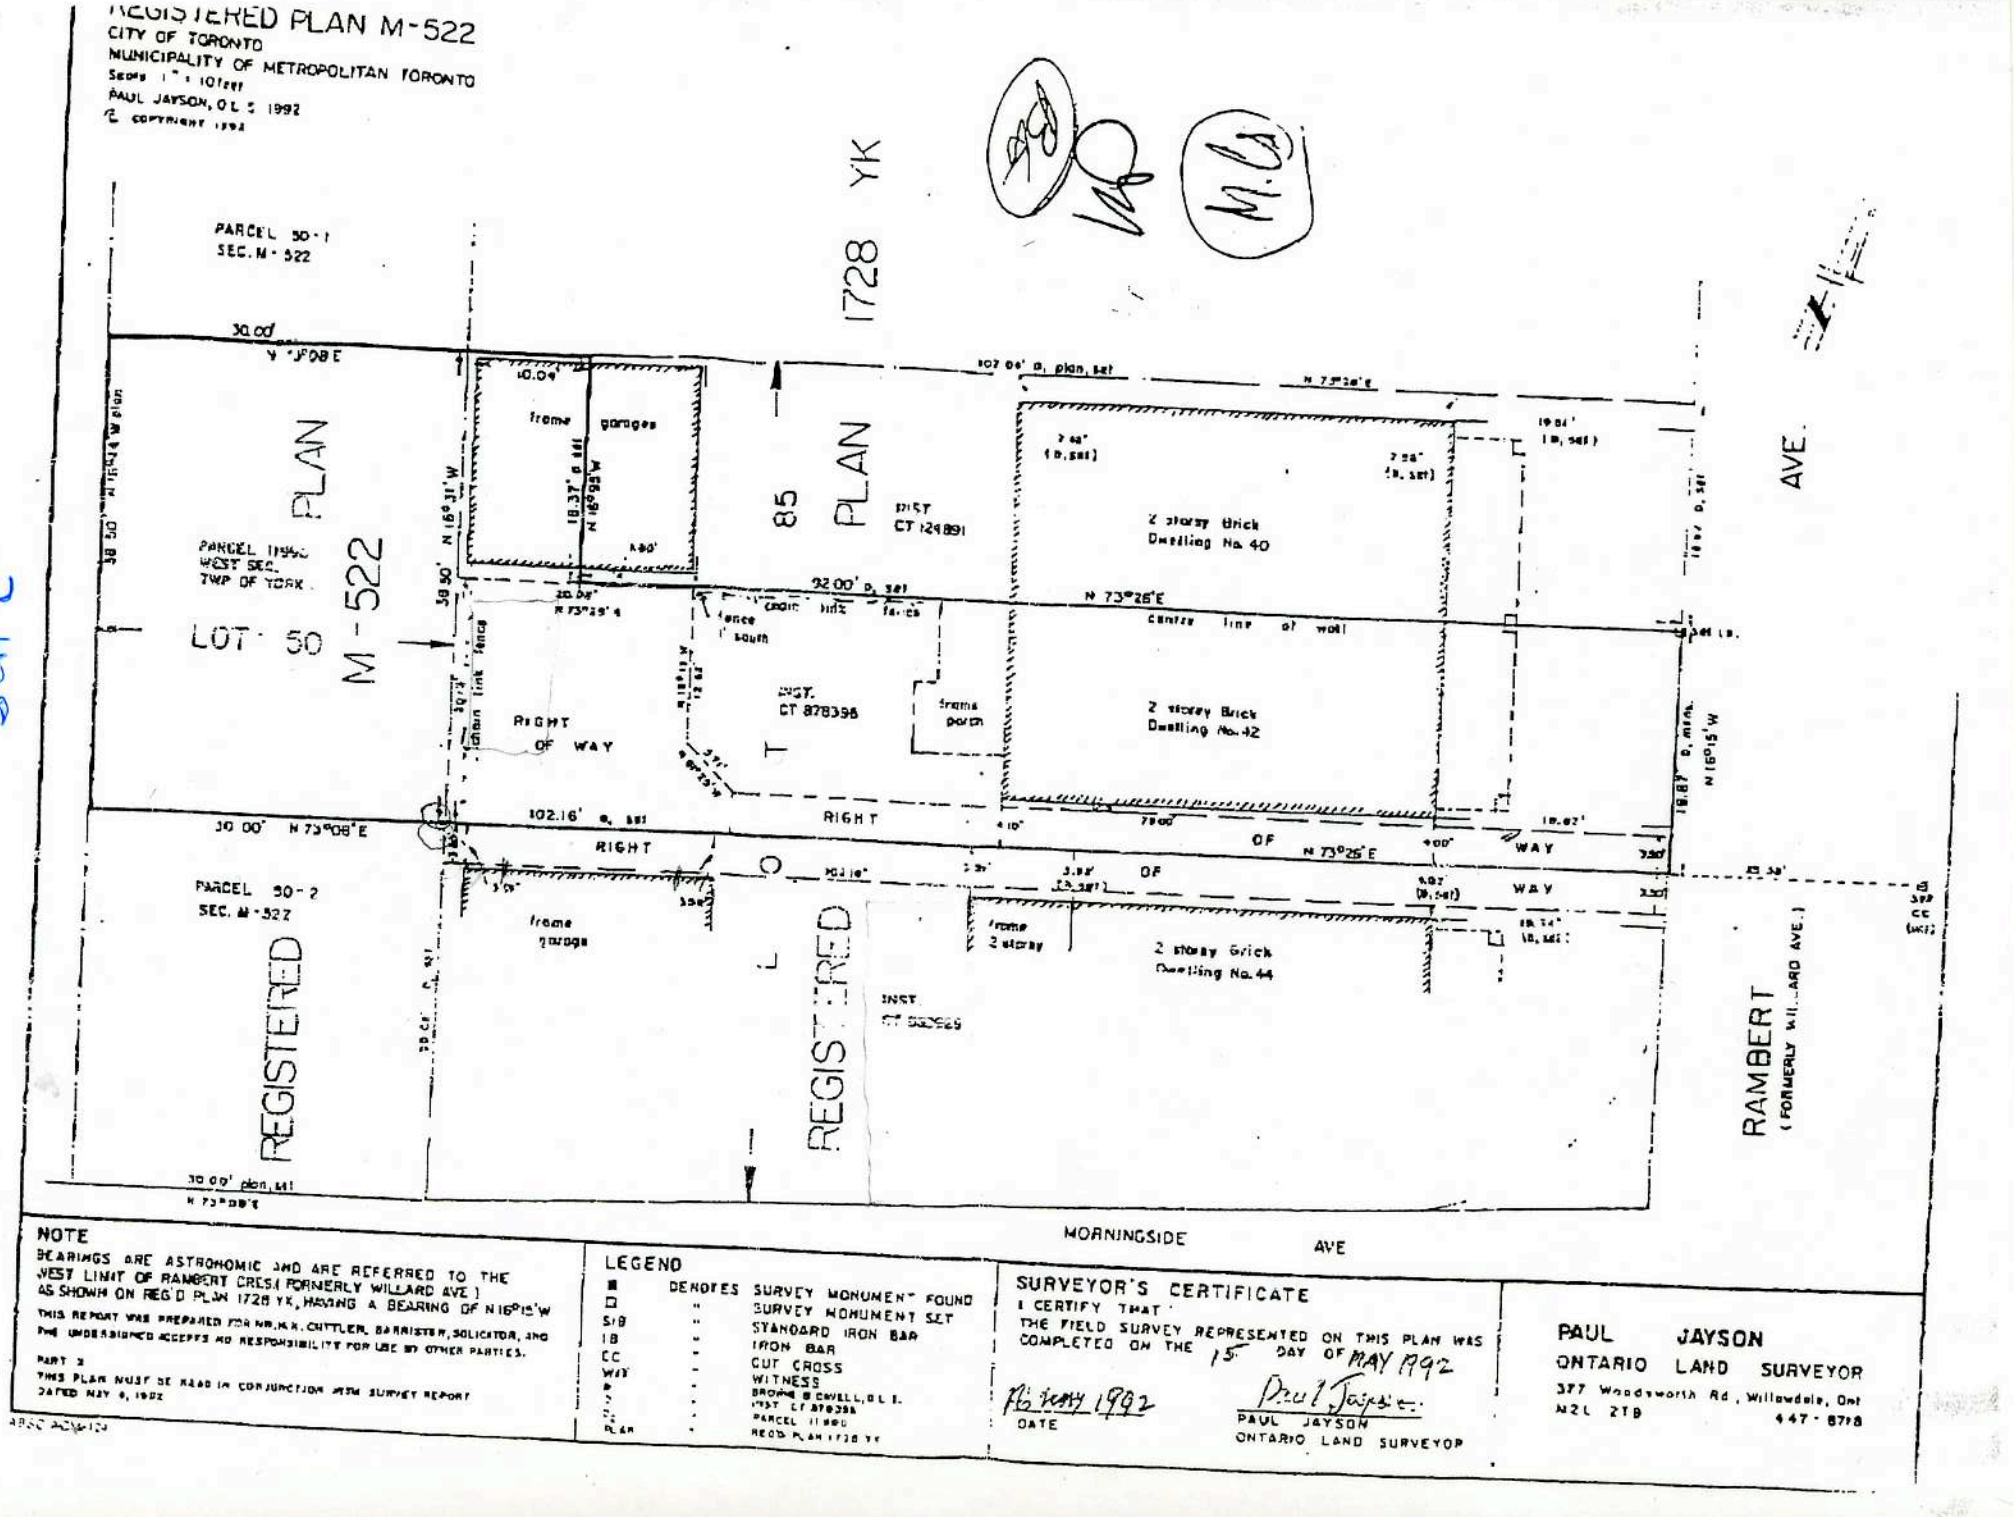

NOTE

BEARINGS ARE ASTRONOMIC AND ARE REFERRED TO THE WEST LIMIT OF RAMBERT CRES.(FORMERLY WILLARD AVE.) AS SHOWN ON REG'D PLAN 1728 YK, HAVING A BEARING OF N16°15'W

THIS REPORT WAS PREPARED FOR MR. H.K. CUTTLER, BARRISTER, SOLICITOR, AND THE UNDERSIGNED ACCEPTS NO RESPONSIBILITY FOR USE BY OTHER PARTIES.

PART 2

THIS PLAN MUST BE READ IN CONJUNCTION WITH SURVEY REPORT DATED MAY 8, 1992

LEGEND

■	DENOTES	SURVEY MONUMENT FOUND
□	"	SURVEY MONUMENT SET
SIB	"	STANDARD IRON BAR
IB	"	IRON BAR
CC	"	CUT CROSS
WIT	"	WITNESS
B	"	BROOME & DWELL, O.L.S. INST. CT 878398
P	"	PARCEL 11540
PLAN	"	REGD. PLAN 1728 YK

SURVEYOR'S CERTIFICATE

I CERTIFY THAT:
THE FIELD SURVEY REPRESENTED ON THIS PLAN WAS COMPLETED ON THE 15 DAY OF MAY 1992

16 MAY 1992
DATE

Paul Jayson
PAUL JAYSON
ONTARIO LAND SURVEYOR

PAUL JAYSON
ONTARIO LAND SURVEYOR
377 Woodsworth Rd., Willowdale, Ont.
M2L 2T8
447-8718